EXHIBIT J
SITE PLAN

SITE PLAN NO. PLAN 19-00029

November 2019

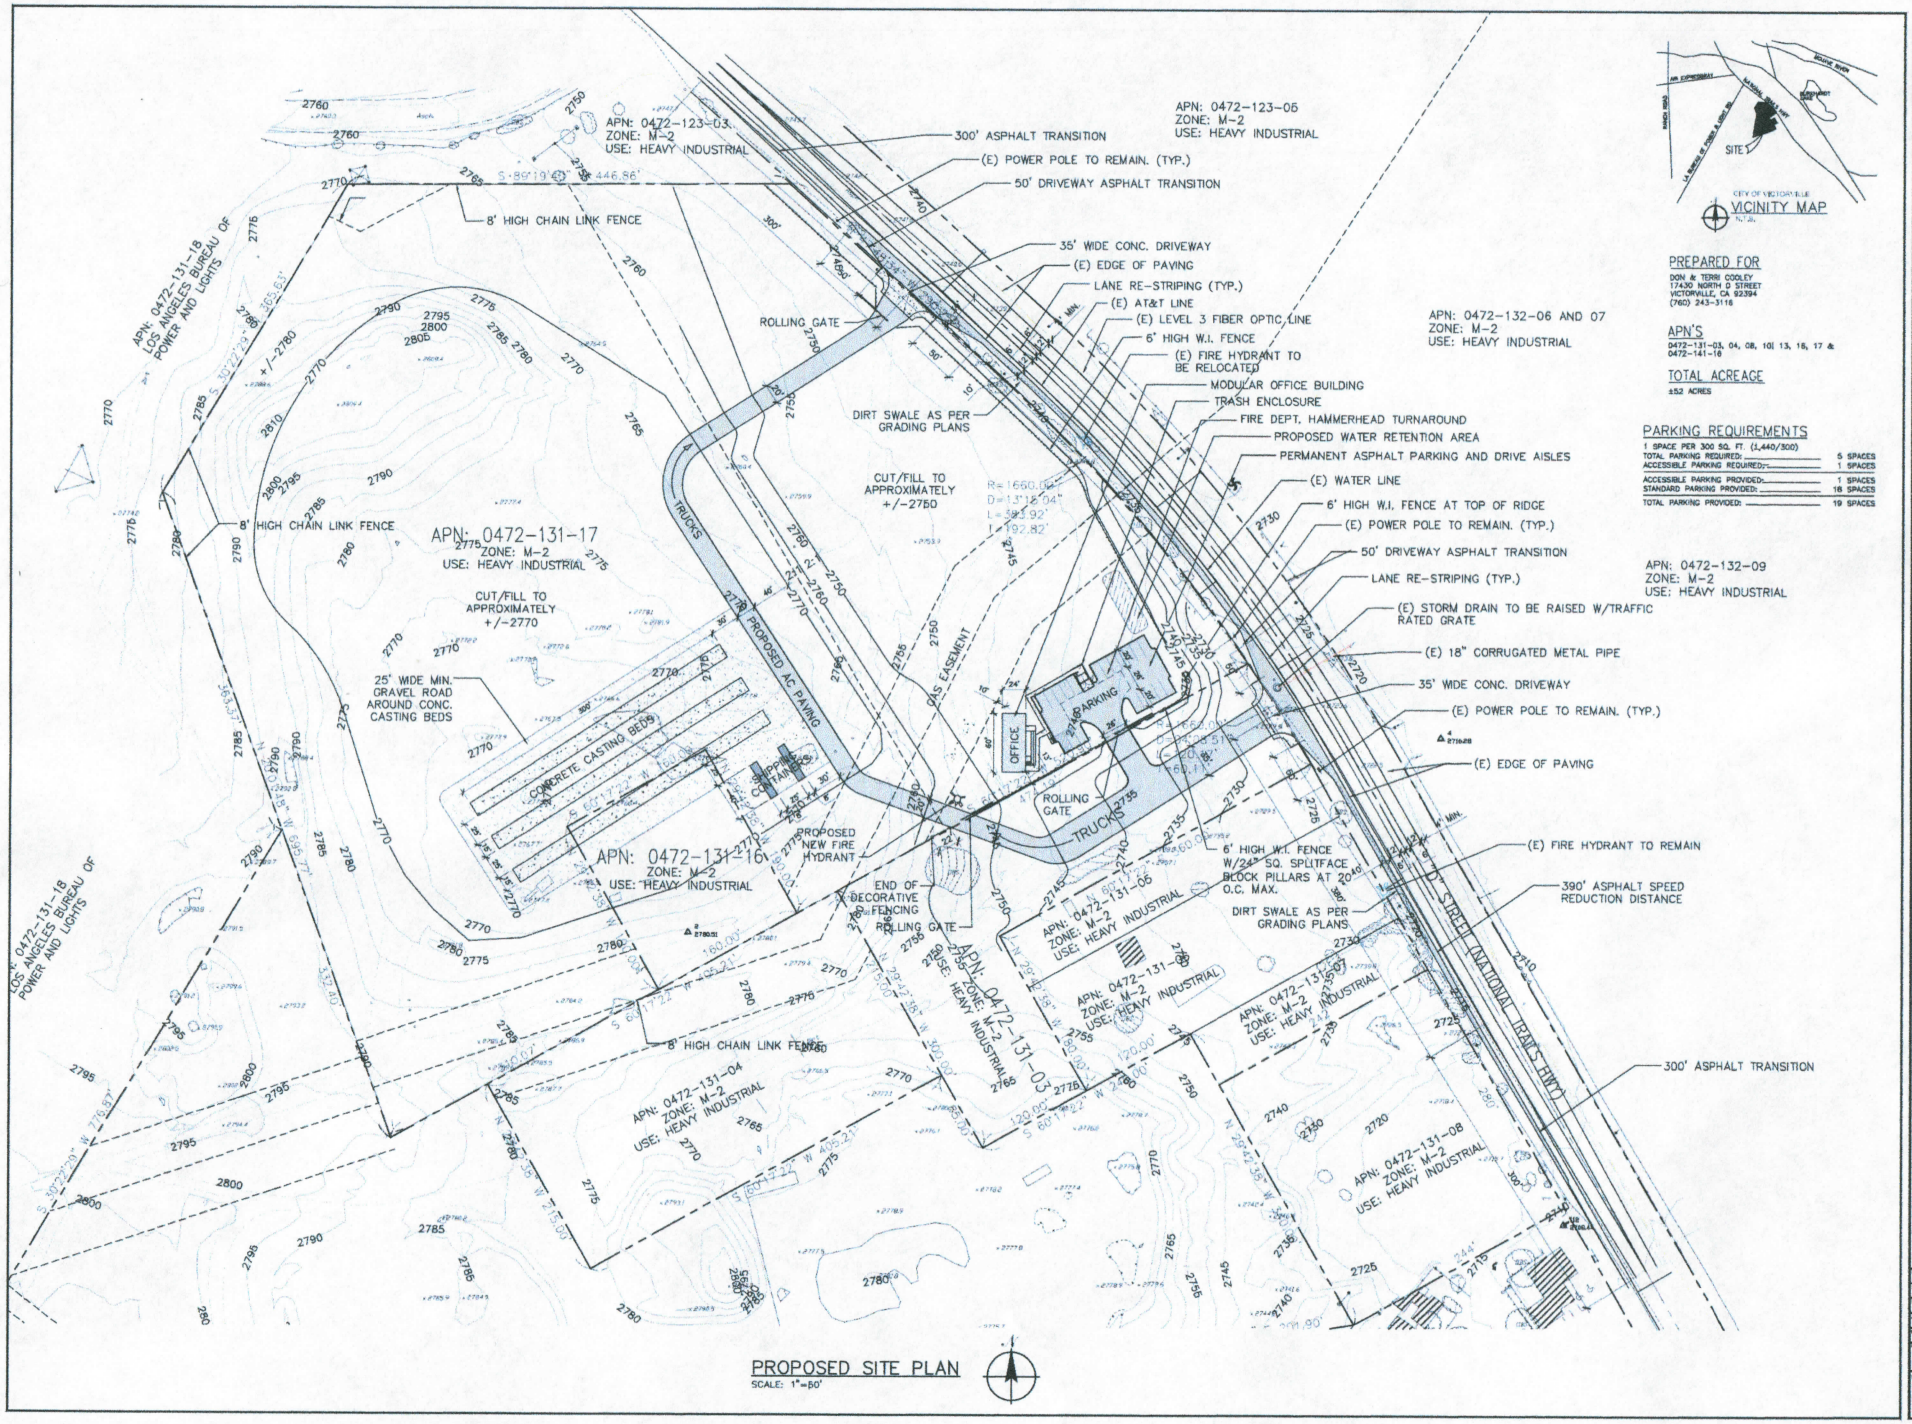

PROPOSED SITE PLAN
SCALE: 1"=50'

THE REINFORCED EARTH CO.
NEW CONSTRUCTION
D STREET (NATIONAL TRAILS HWY)
VICTORVILLE, CA.

MARTINEZ + OKAMOTO architects, inc.

M:OA architects

PROPOSED SITE PLAN

DATE 8/11/19
SCALE 1"=50'-0"
DRAWN BY RC
JOB 19-18
CHECKED BY
FILE
SHEET SP